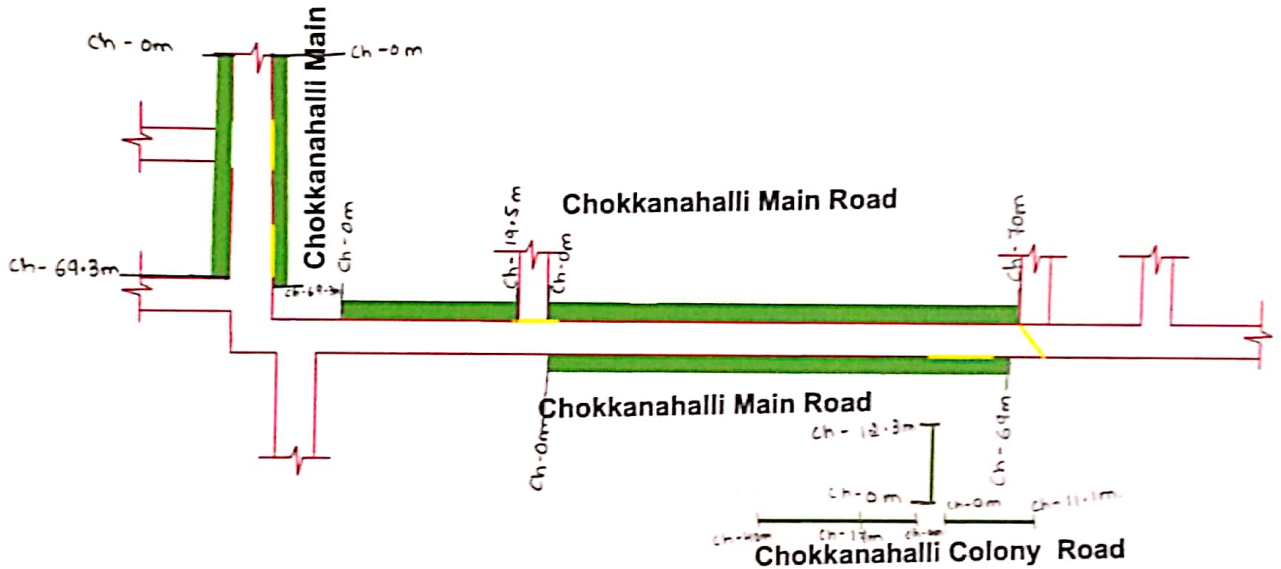

Assistant Executive Engineer,
R.R. Nagar Division,
KRIDL, BBMP Division

ಬಿ.ಬಿ.ಎಂ.ಪಿ. ಬ್ಯಾಟರಾಯನಪುರ ಉಪ ವಿಭಾಗ

ಬಿ.ಬಿ.ಎಂ.ಪಿ., ಬೆಂಗಳೂರು-24

NOTES:-
1) Do Not Scale The Drawings
2) All Dimensions Are In meters

INDEX

RCC Drain | Existing Road | Culvert

PROJECT	**Improvements to CC Roads and Drains at Chokkanahalli Village in ward No. 05**
CLIENT	**BBMP**

RUDRAPRASAD CONSULTANTS
STRUCTURAL ENGINEERS, ARCHITECTS
& PROJECT MANAGEMENT CONSULTANTS

Scanned by CamScanner

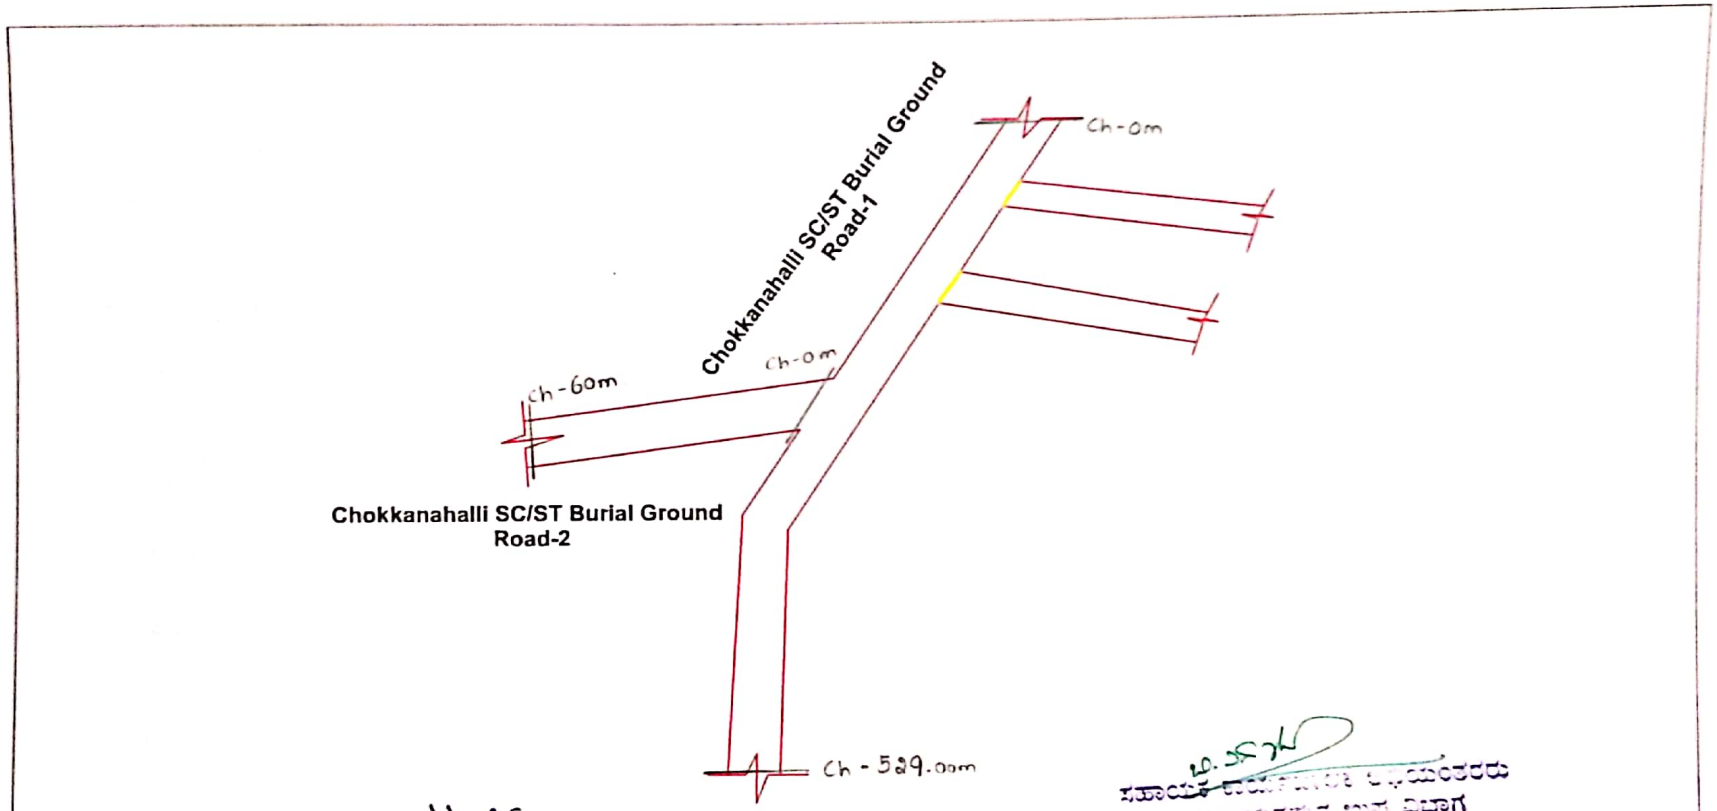

NOTES:-
1) Do Not Scale The Drawings
2) All Dimensions Are In meters

ಸಹಾಯಕ ಅಭಿಯಂತರರು
ಬಿ.ಬಿ.ಎಂ.ಪಿ. ಬ್ಯಾಟರಾಯನಪುರ ಉಪ ವಿಭಾಗ

ಸಹಾಯಕ ಕಾರ್ಯಪಾಲಕ ಅಭಿಯಂತರರು
ಬ್ಯಾಟರಾಯನಪುರ ಉಪ ವಿಭಾಗ
ಬಿ.ಬಿ.ಎಂ.ಪಿ. ಬೆಂಗಳೂರು

INDEX24

Road | Culvert

PROJECT	Improvements to CC Roads and Drains at Chokkanahalli Village in ward No. 05
CLIENT	BBMP

RUDRAPRASAD CONSULTANTS
STRUCTURAL ENGINEERS, ARCHITECTS
& PROJECT MANAGEMENT CONSULTANTS

Scanned by CamScanner